8	7	6	5	4	3	2	1

Doc Type:

BAR = 25mm AT PLOT SCALE Doc Group:

STD:297x420_A3 v1.4

Conductor Insulation Colour Abbreviations	
Black	BK
Brown	BN
Red	RD
Orange	OG
Yellow	YE
Green	GN
Blue	BU
Violet	VT
Grey	GY
White	WH
Pink	PK
Dark Blue	BU(DK)
Brown and Yellow	BN&YE
Green and White	GN&WH

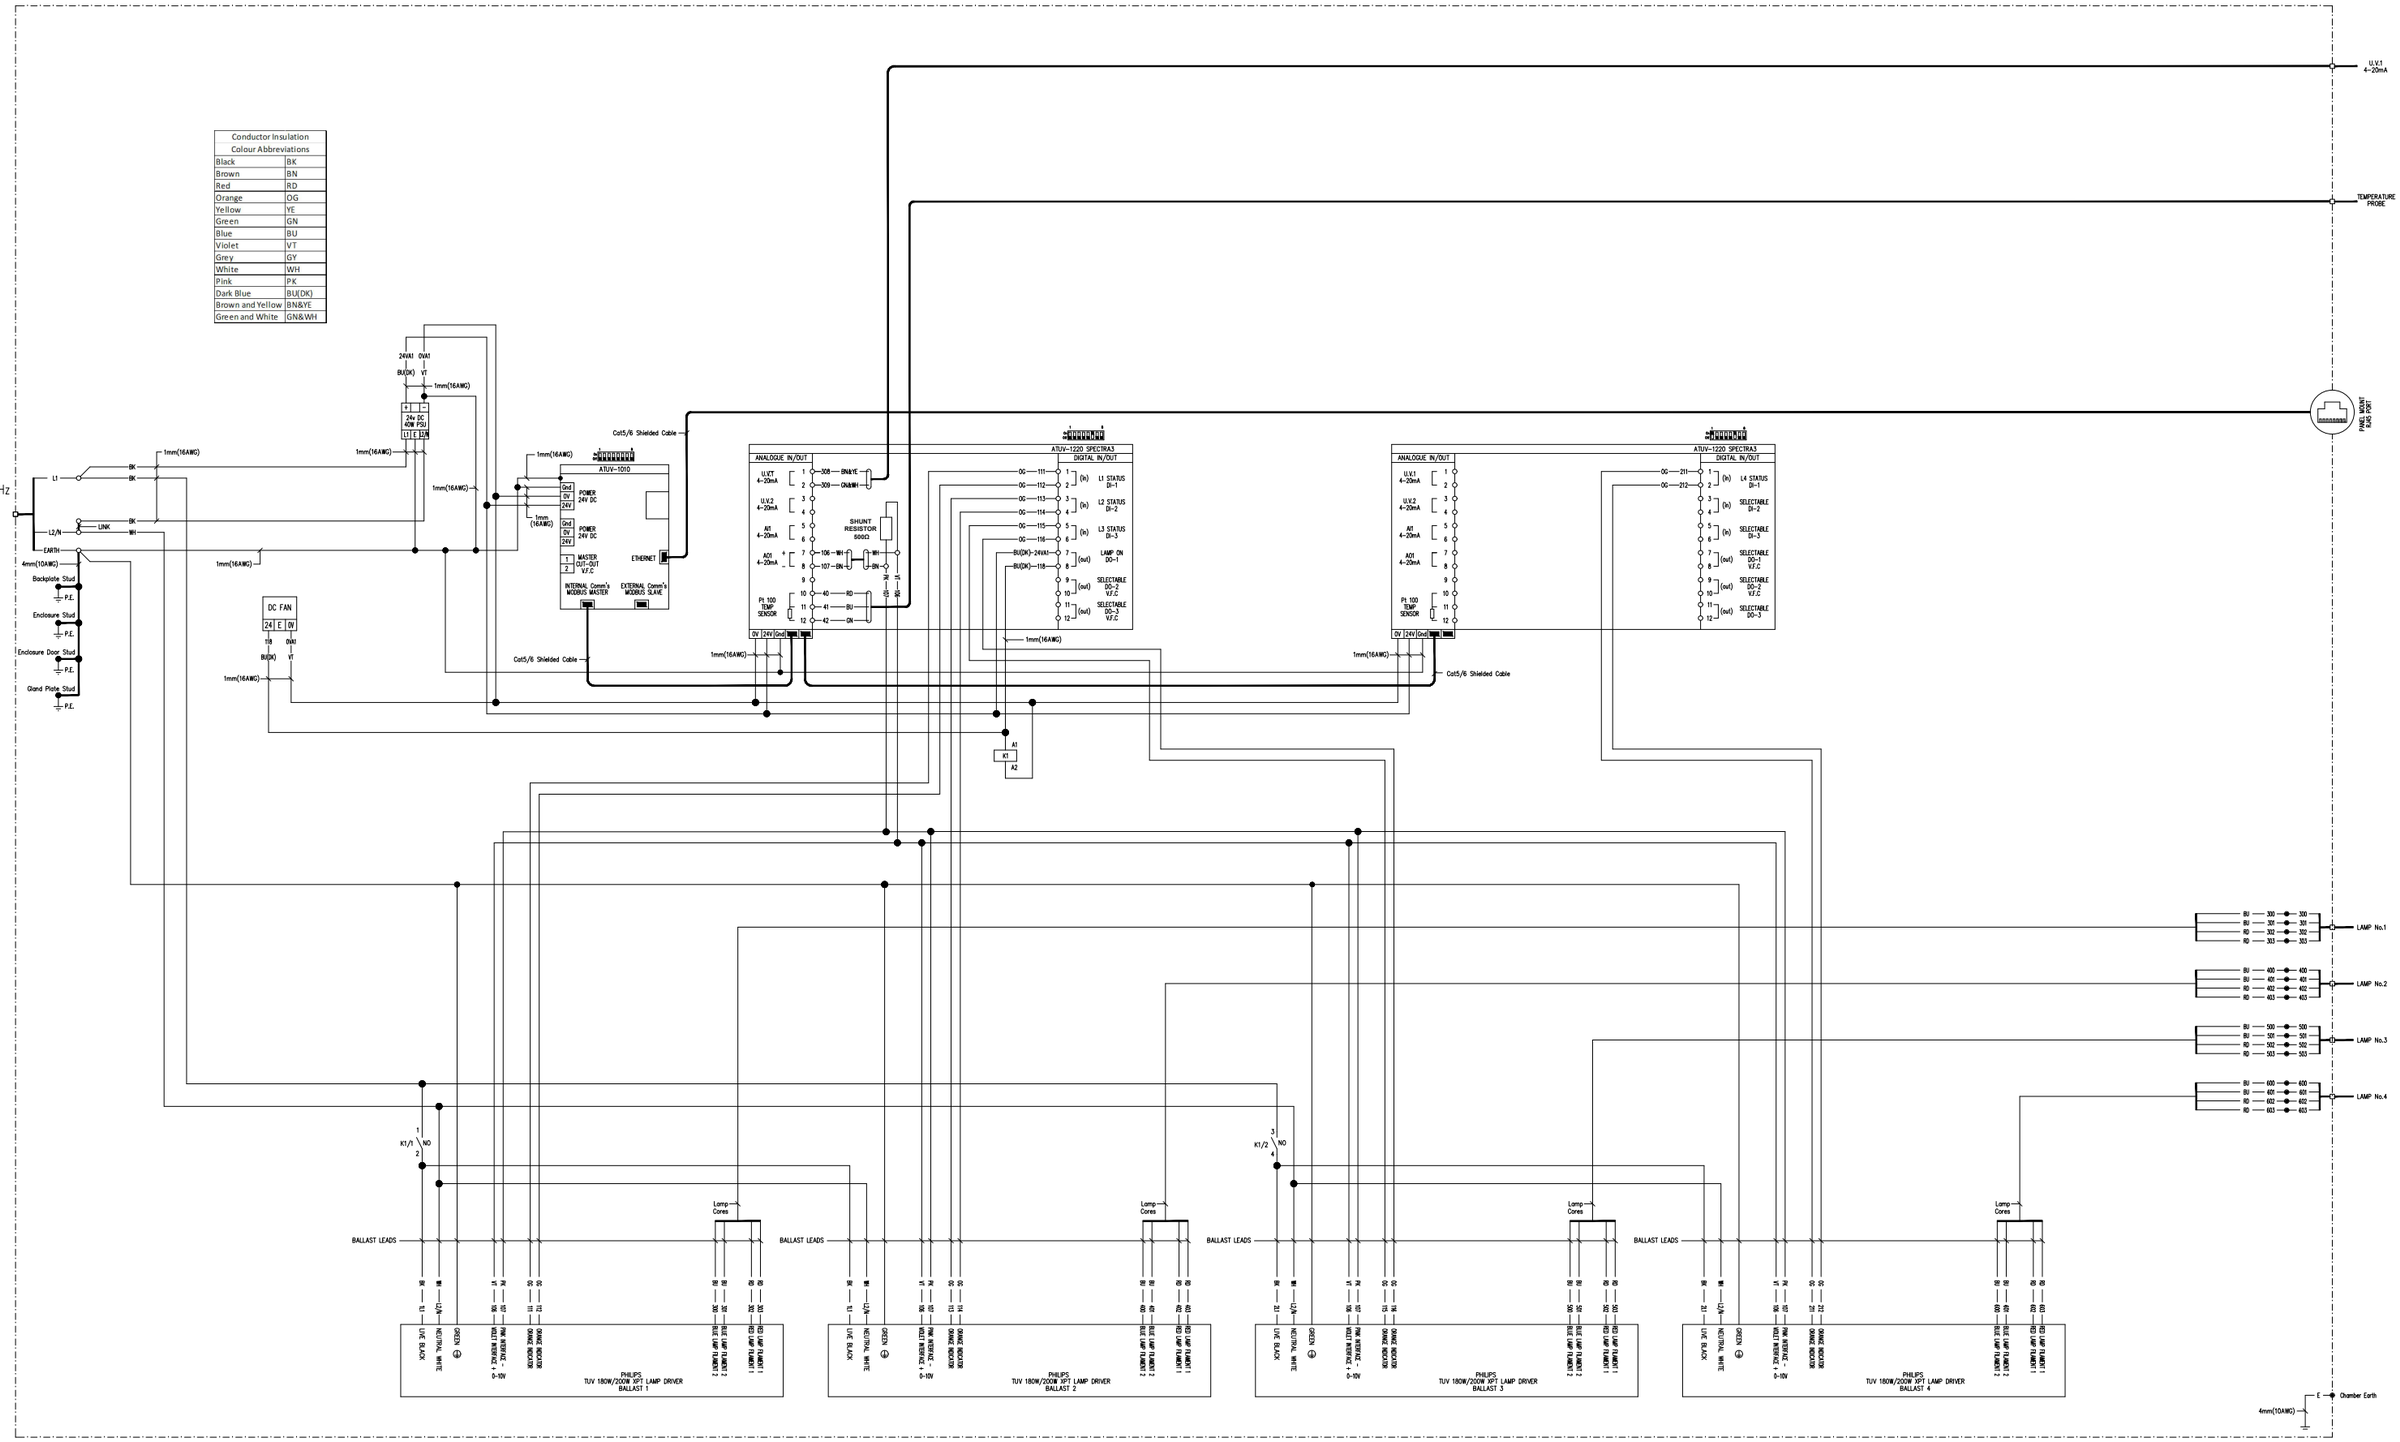

REV	DESCRIPTION	DATE	DWN	CKD	APPD	ECN
A	ISSUED FOR MANUFACTURE	08.03.24	MS	GF	MP	

COMPANY CONFIDENTIAL INFORMATION

THIS DOCUMENT AND ALL INFORMATION CONTAINED HEREIN, INCLUDING THE DESIGN CONCEPTS AND THOSE ARISING THEREFROM; ARE THE PROPERTY OF EVOQUA AND/OR ITS AFFILIATES AND ARE SUBMITTED IN CONFIDENCE. THEY MAY BE USED ONLY FOR THE EXPRESS PURPOSE FOR WHICH THEY ARE PROVIDED AND MUST NOT BE DISCLOSED, REPRODUCED, OR COPIED IN ANY FORM, INCLUDING IN ELECTRONIC FORMAT, LOANED OR USED IN ANY OTHER MANNER WITHOUT THE EXPRESS WRITTEN CONSENT OF EVOQUA. ALL PATENT RIGHTS ARE RESERVED. THIS DOCUMENT AND DERIVATIVE WORKS THEREOF ARE PROTECTED UNDER APPLICABLE COPYRIGHT LAWS. UPON DEMAND OF EVOQUA, THIS DOCUMENT, ALONG WITH ALL COPIES AND EXTRACTS, AND ALL RELATED NOTES AND ANALYSES MUST BE RETURNED TO EVOQUA OR DESTROYED, AS INSTRUCTED BY EVOQUA. ACCEPTANCE OF THE DELIVERY OF THIS DOCUMENT CONSTITUTES AGREEMENT TO THESE TERMS.

DWN BY: MS	DATE 08.03.24
CKD BY: GF	DATE 08.03.24
APPD BY: MP	DATE 08.03.24
MGD BY:	SCALE NTS
PART NUMBER	

TITLE: TI-4200-8
CONTROL PANEL
ELECTRICAL SCHEMATIC

CLIENT

EVOQUA WATER TECHNOLOGIES
Genesis House, Richmond Hill Pemberton
Wigan, UK, WN5 8AA, +44 1942 216161

PROJ/PROD NUMBER	CODE	FILE/DRAWING NUMBER	SHEET	REV
	EC-DOS01	ES_4x200_H01230_00E4_1	1 OF 1	A